Rollershield Drainage CIFS™ – Continuously Insulated
Section 07 24 19

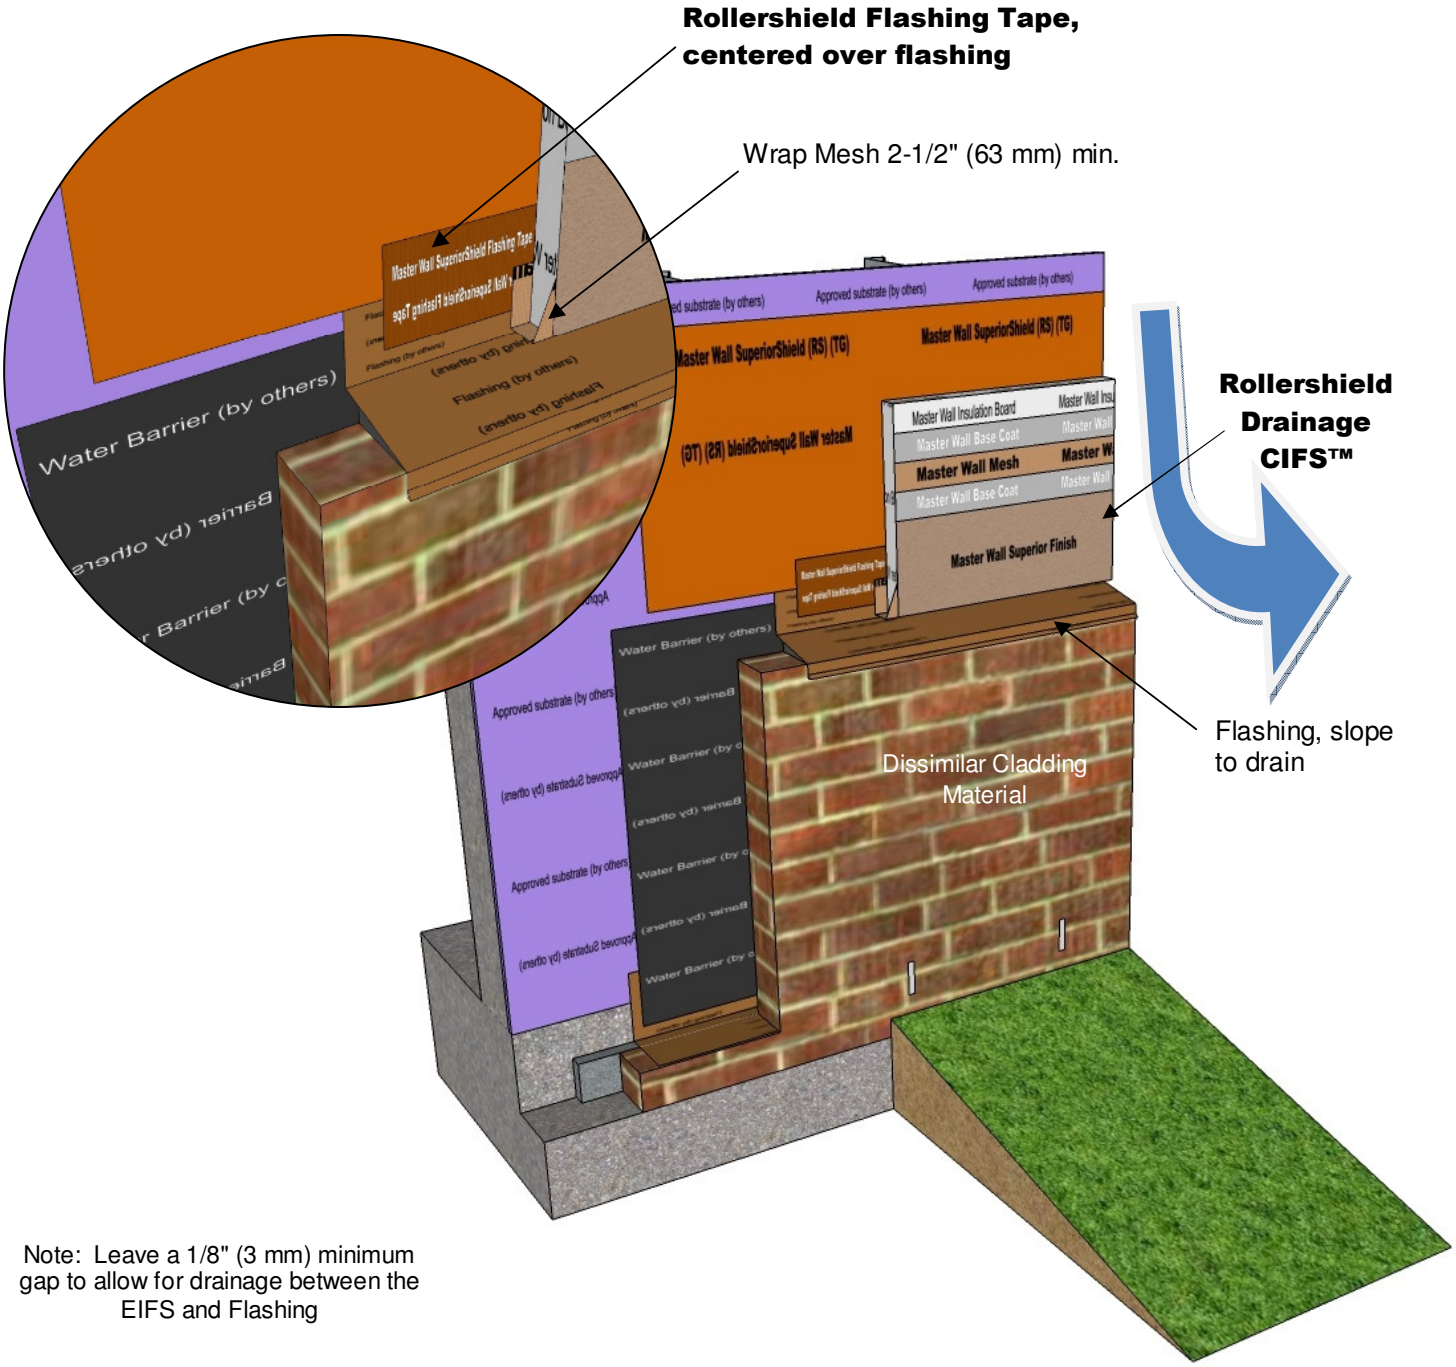

Note: Leave a 1/8" (3 mm) minimum gap to allow for drainage between the EIFS and Flashing

RDCIFS-35 DISSIMILAR CLADDING TRANSITION WITH FLASHING

Model Link: https://3dwarehouse.sketchup.com/model/9164b9f1-2888-4383-be44-bc0f4c700d93/Rollershield-Drainage-CIFS%E2%84%A2-Cladding-Transition-with-Flashing

These drawings relay the conceptual conditions of Master Wall® Systems and are not the construction drawings. Ultimately the design and detailing of an entire wall system is the responsibility of a professional. These details will guide the design professional in the use of Master Wall® Products. Master Wall disclaims design, warranty or construction intent or responsibility. **Bold = Master Wall® Product.** ©2018 Master Wall Inc. ®