Rollershield Drainage CIFS™ – Continuously Insulated
Section 07 24 19

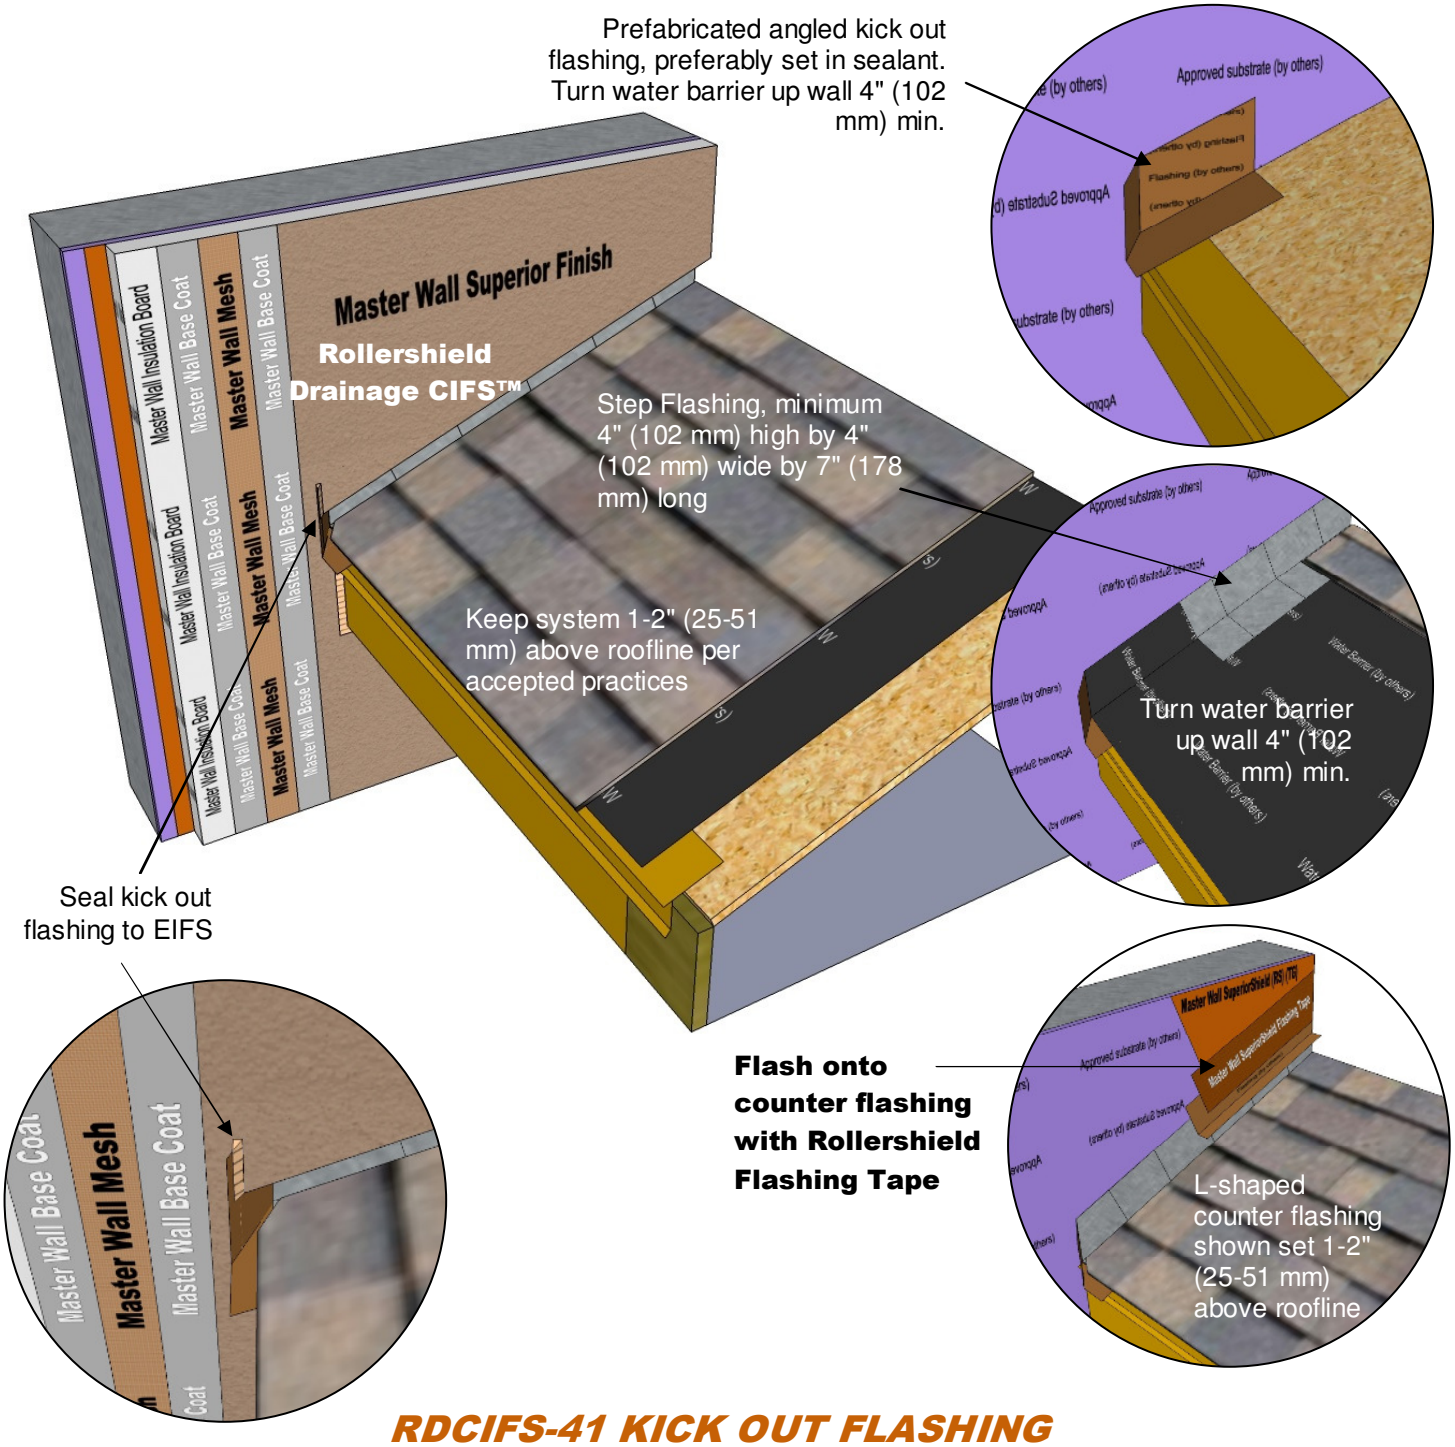

RDCIFS-41 KICK OUT FLASHING

Model Link: https://3dwarehouse.sketchup.com/model/229ecef5-fd2f-4964-bb5f-2a72cd9f1bad/Rollershield-Drainage-CIFS%E2%84%A2-Rook-Kick-Out-Detail

These drawings relay the conceptual conditions of Master Wall® Systems and are not the construction drawings. Ultimately the design and detailing of an entire wall system is the responsibility of a professional. These details will guide the design professional in the use of Master Wall® Products. Master Wall disclaims design, warranty or construction intent or responsibility. **Bold = Master Wall® Product.** ©2018 Master Wall Inc. ®